"N" BLADE THIN-LINE LOUVER 2322/2321

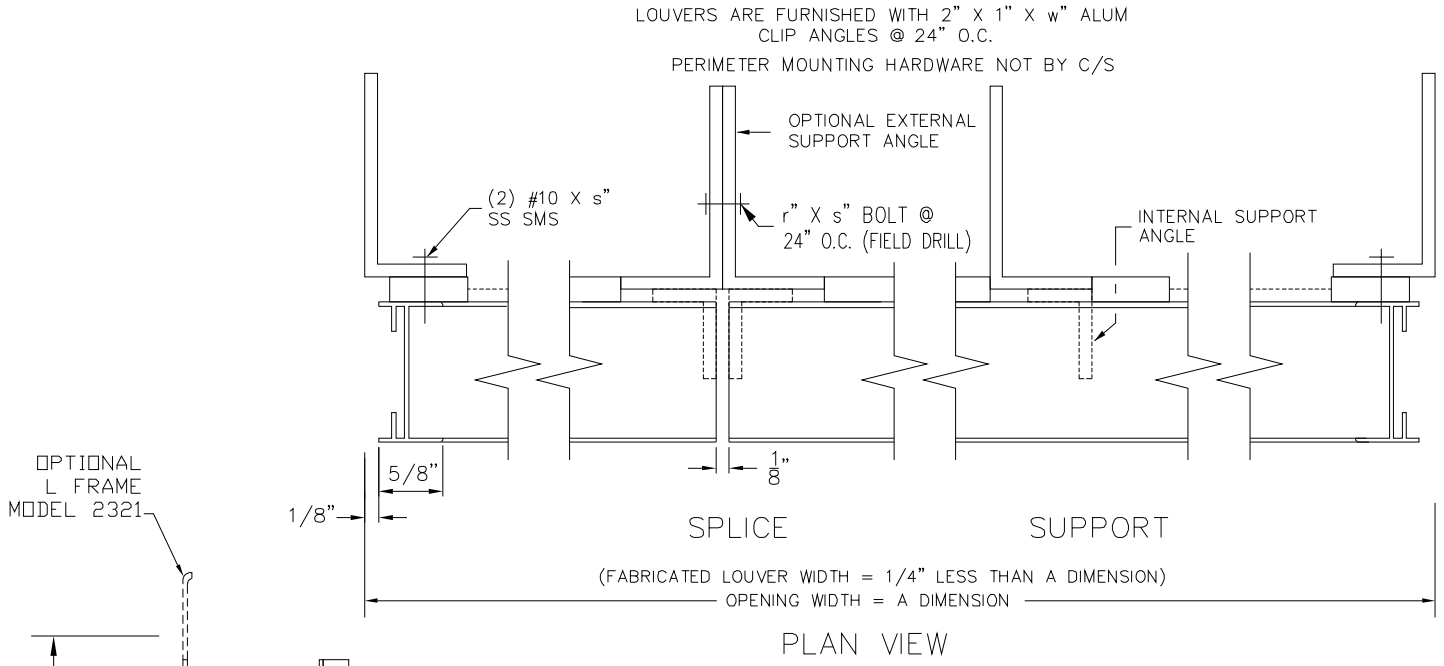

PLAN VIEW

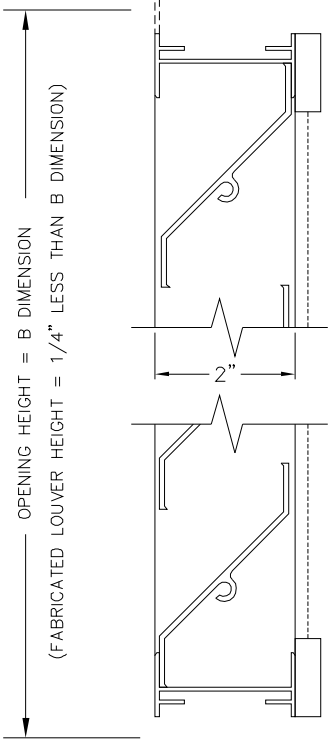

VERTICAL SECTION

SCREENS

- ☐ SCREEN NOT REQUIRED
- ☐ SCREEN REQUIRED
- ☐ INTERIOR MOUNTED
- ☐ EXTERIOR MOUNTED
- ☐ BIRDSCREEN (1/2" MESH)
- ☐ INSECT SCREEN (18x16 MESH)

FINISHES

- ☐ STANDARD MILL
- ☐ FLUOROPOLYMER POWDER COAT
  - ☐ (1) OF C/S STD. COLORS
  - ☐ CUSTOM COLOR, C/S REQUIRES A COLOR CHIP FOR MATCHING
- ☐ ARCHITECTURAL CLASS I (DK. OR MED.) BRONZE ANODIC COATING
- ☐ 204-R1 CLEAR ANODIZE
- ☐ OTHER _____

C/S EXTRUDED ALUMINUM THINLINE LOUVER MODEL 2322 WITH 45° BLADES AND "A" FRAME. FRAME AND BLADES TO BE 6063-T5 ALLOY, WITH A MINIMUM THICKNESS OF .064" ALL FASTENERS TO BE STAINLESS STEEL.

UNSUPPORTED BLADE LENGTH = @ PSF.

MARK	QTY.	"A" DIM.	"B" DIM.	NUMBER OF INT. SUPPS	NUMBER OF EXT. SUPPS	NUMBER OF SPLICES	LOCATION	REMARKS
								CHECKED BY:

Construction Specialties, Inc.
49 Meeker Avenue
Cranford, New Jersey 07016
(908) 272-5200
Fax (908) 272-6038

PROJECT:	DRAWN BY:
CUSTOMER:	DATE:
ARCH'T:	DWG. NO:
AGENT:	SHEET OF