STORM RESISTANT LOUVERS – MODEL RS–4600

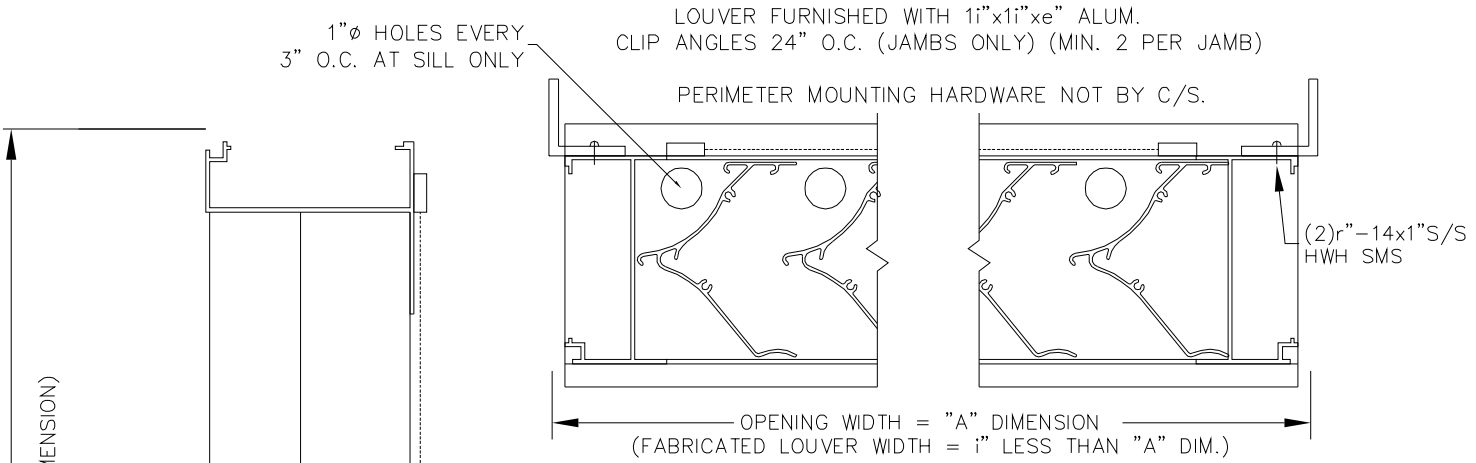

PLAN VIEW

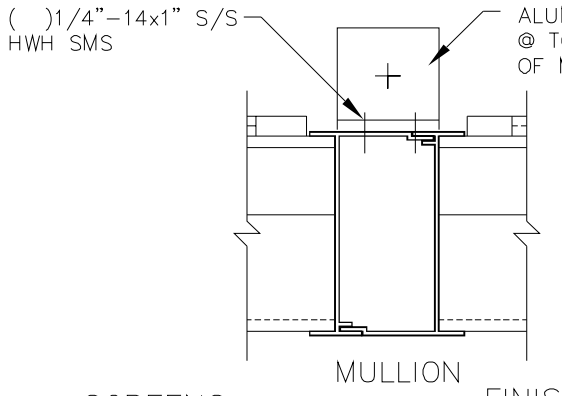

MULLION

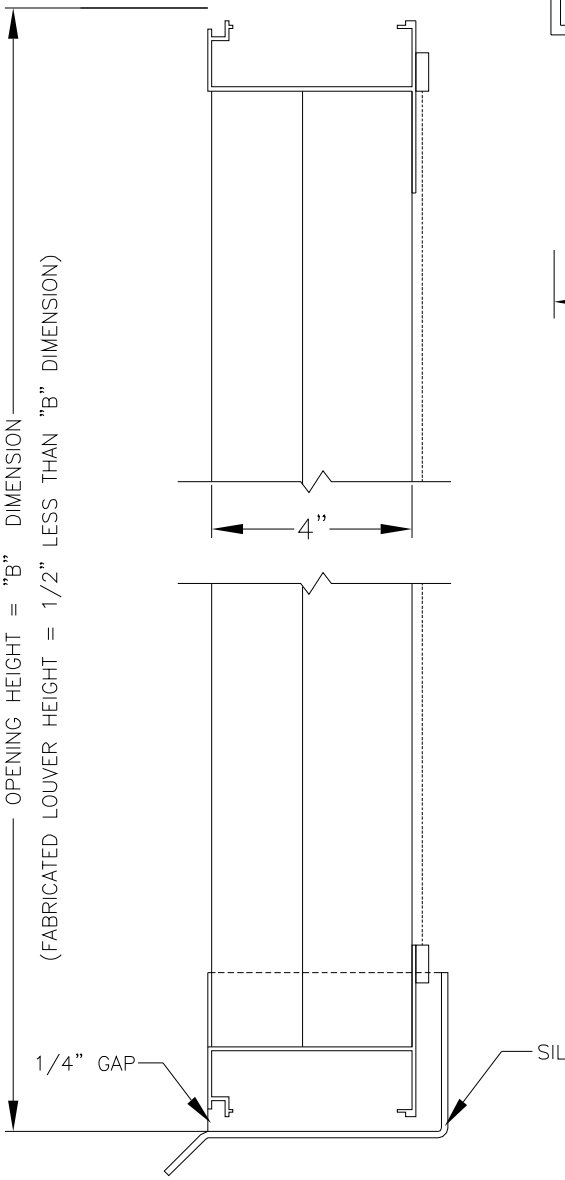

VERTICAL SECTION

SCREENS

- ☐ SCREEN NOT REQUIRED
- ☐ SCREEN REQUIRED
- ☐ INTERIOR MOUNTED
- ☐ EXTERIOR MOUNTED
- ☐ BIRDSCREEN (1/2" MESH)
- ☐ INSECT SCREEN (18x16 MESH)

FINISHES

- ☐ STANDARD MILL
- ☐ FLUOROPOLYMER POWDER COAT
  - ☐ (1) OF C/S STD. COLORS
  - ☐ CUSTOM COLOR, C/S REQUIRES A COLOR CHIP FOR MATCHING
- ☐ ARCHITECTURAL CLASS I (DK. OR MED.) BRONZE ANODIC COATING
- ☐ 204–R1 CLEAR ANODIZE
- ☐ OTHER _____

C/S EXTRUDED ALUMINUM STORM RESISTANT VERTICAL LINE SIGHTPROOF 4" DEEP LOUVER MODEL RS–4600. FRAMES AND BLADES TO BE FABRICATED FROM 6063–T5 ALLOY. FRAME COMPONENTS TO HAVE A NOMINAL .081" MATERIAL THICKNESS. BLADES TO HAVE A .060" MATERIAL THICKNESS.

ALL FASTENERS TO BE STAINLESS STEEL.

UNSUPPORTED BLADE LENGTH = @ PSF.

MARK	QTY.	"A" DIM.	"B" DIM.	NUMBER OF MULLIONS	LOCATION	REMARKS
						CKD. BY:

Construction Specialties, Inc.
49 Meeker Avenue
Cranford, New Jersey 07016
(908) 272–5200
Fax (908) 272–6038

PROJECT:	DRAWN BY:
CUSTOMER:	DATE:
ARCH'T:	DWG. NO:
AGENT:	SHEET OF